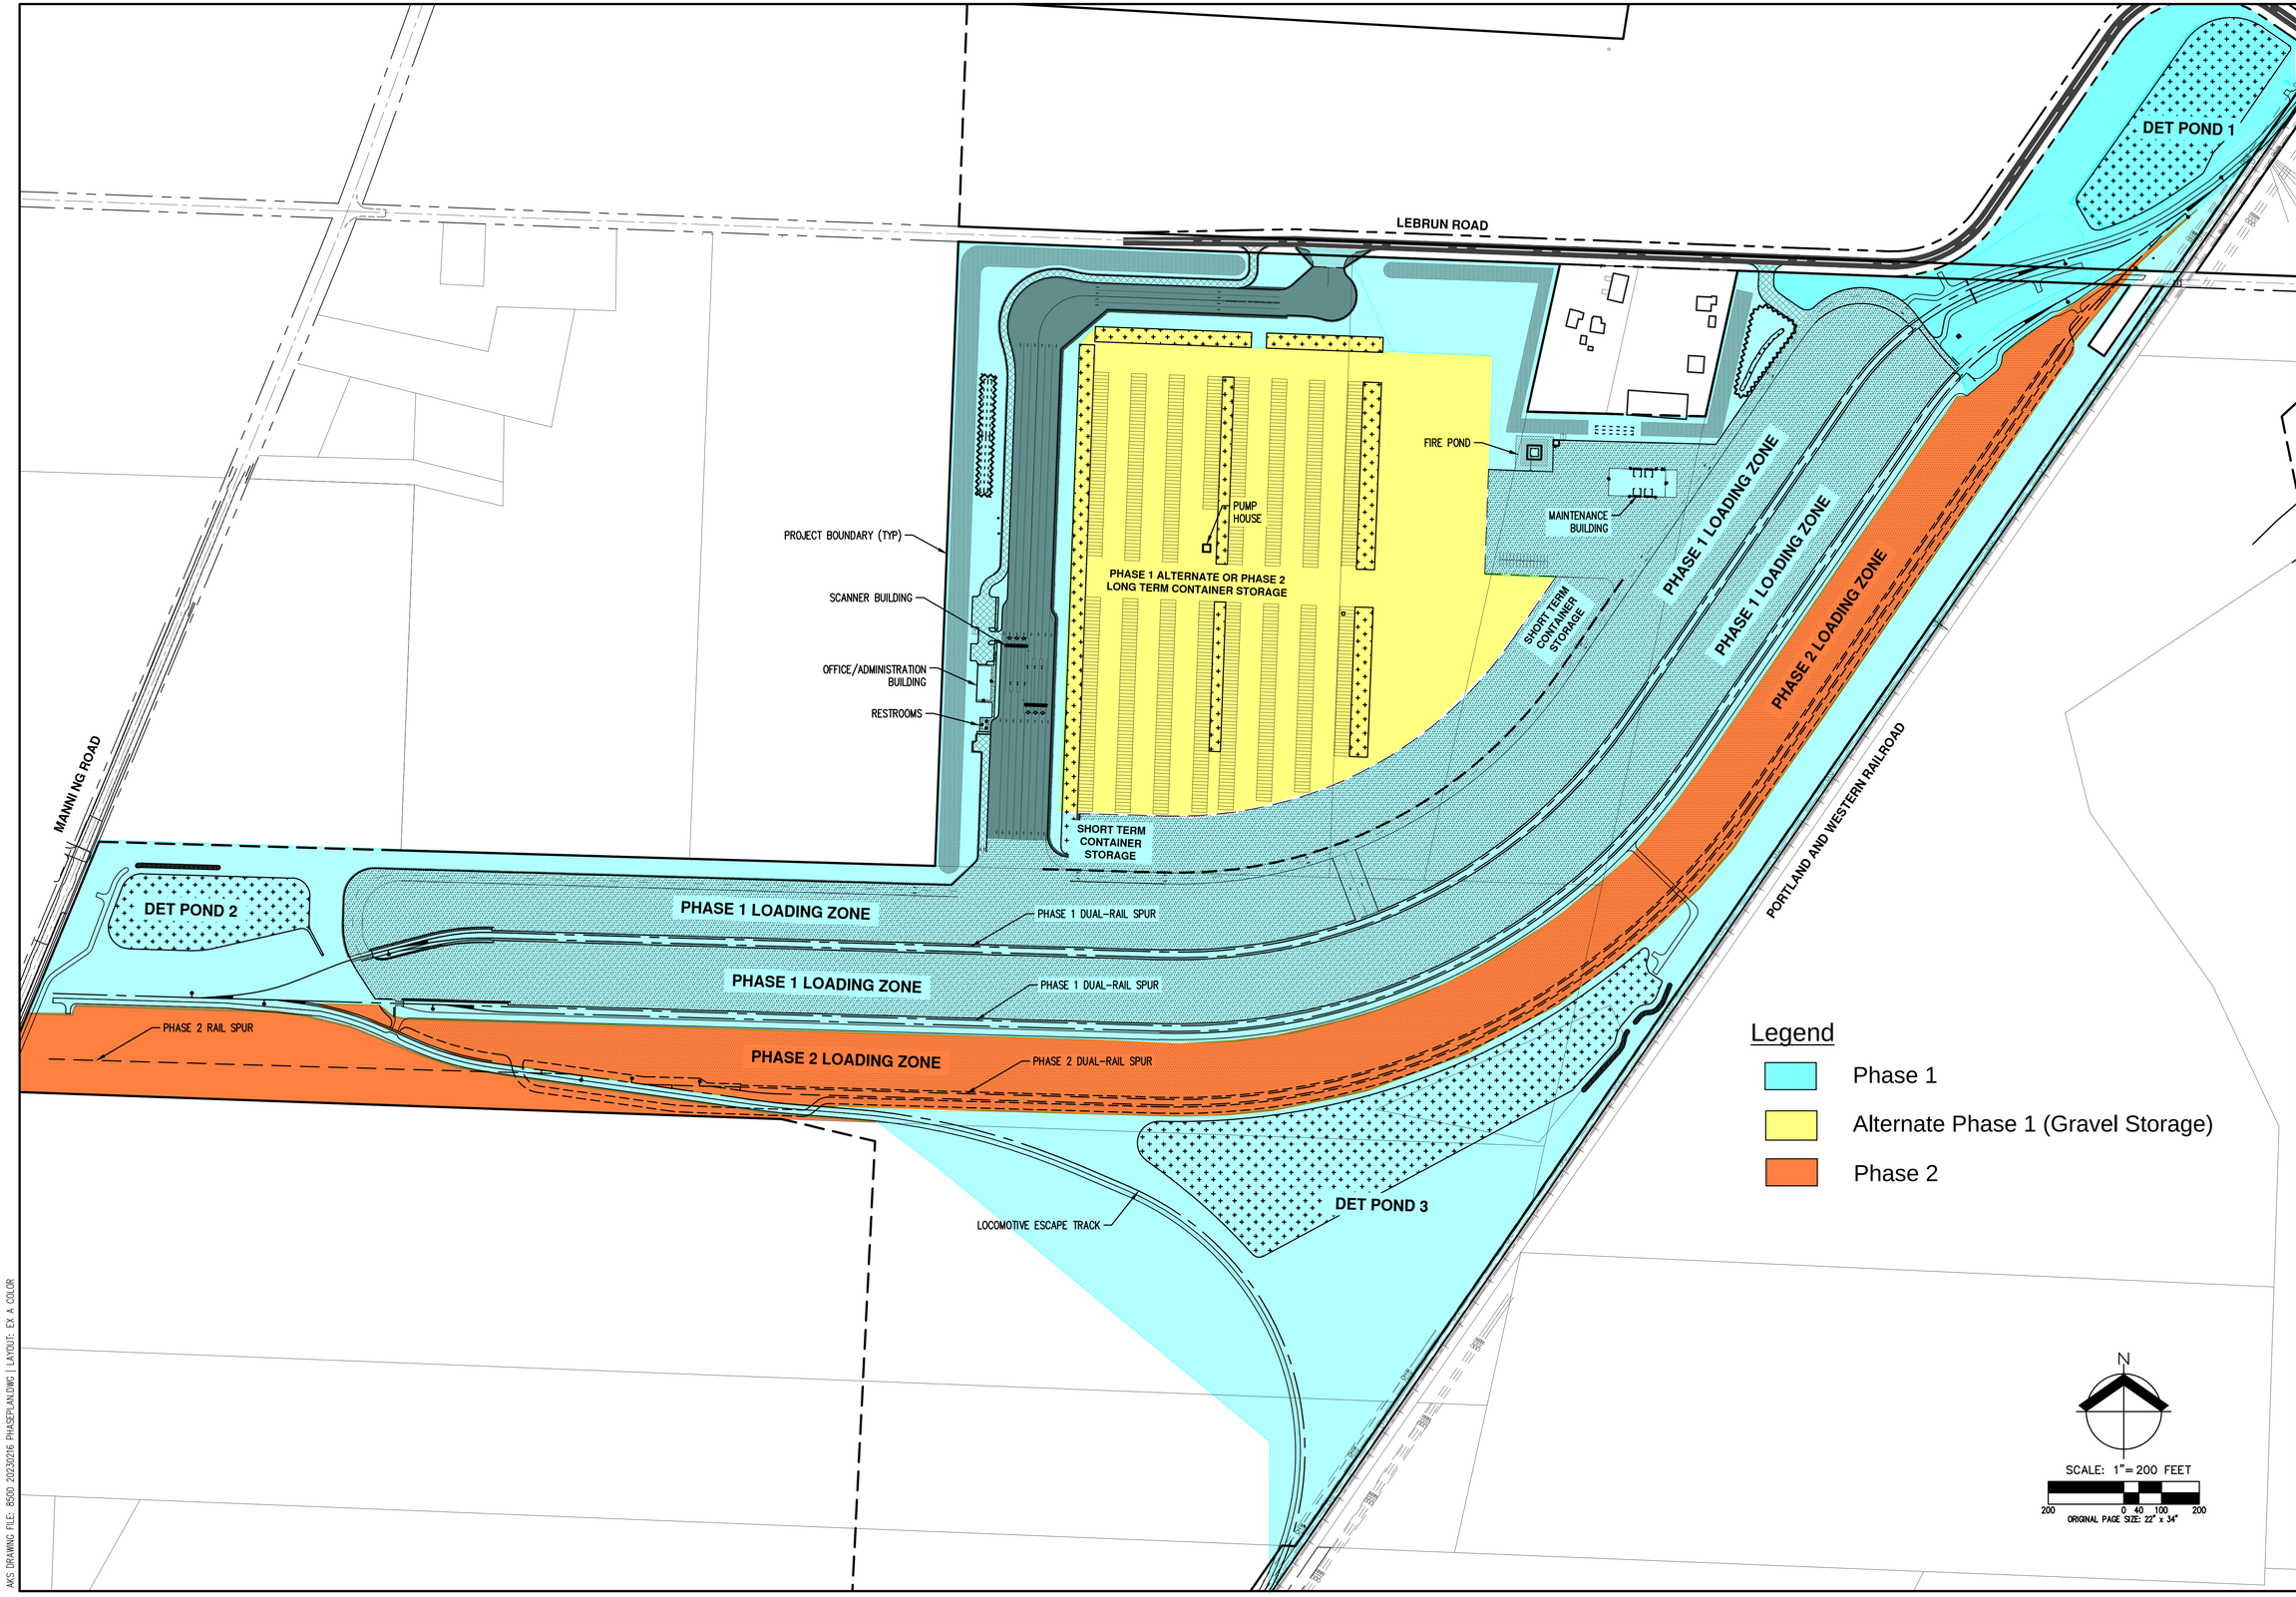

AKS ENGINEERING & FORESTRY, LLC
3700 RIVER RD N, STE 1
KEIZER, OR 97303
503.400.6028
WWW.AKS-ENG.COM

AKS

ENGINEERING - SURVEYING - NATURAL RESOURCES
FORESTRY - PLANNING - LANDSCAPE ARCHITECTURE

PORT OF WILLAMETTE

MARION COUNTY OREGON

TAX LOT 500*
TAX LOTS 100, 400, 500, 600, 700, 800, 900, AND 1100†
TAX LOTS 1600, 1700, AND 1800†
TAX LOTS 100 AND 500§

TAX MAPS 05 2W 14*/15†/16‡ AND 05 2W 21§

SITE PLAN

DESIGNED BY: TDR
DRAWN BY: SLZ
MANAGED BY: TDR
CHECKED BY: JMP
DATE: 01/13/2023

REGISTERED PROFESSIONAL ENGINEER
OREGON
JULY 15, 2005
TYLER D. ROTH
96330PE
RENEWS: DECEMBER 31, 2024

PRELIMINARY
NOT FOR CONSTRUCTION
MARCH 9, 2023

REVISIONS

JOB NUMBER
8500

SHEET
EX A

AKS DRAWING FILE: 8500 20230216 PHASEPLAN.DWG | LAYOUT: EX A COLOR